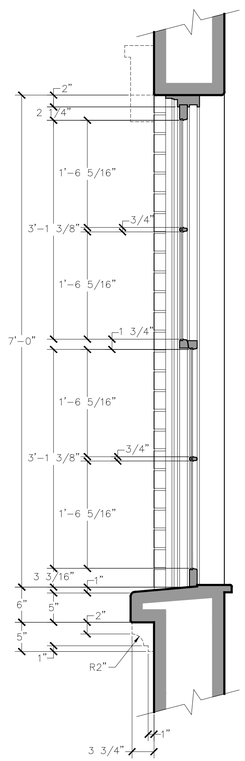

DETAIL - SECTION 2.2

SCALE 1" = 1'-0"

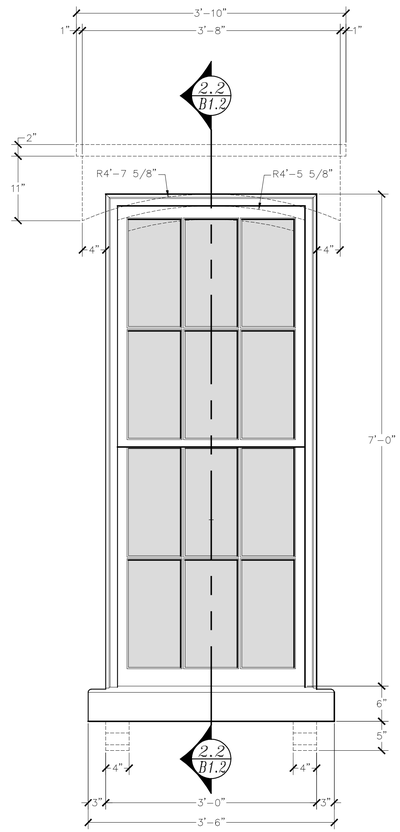

DETAIL - ELEV. 2.1

SCALE 1" = 1'-0"

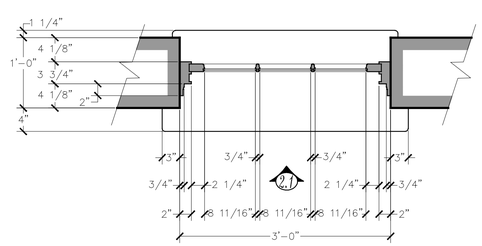

DETAIL - PLAN 2.0

SCALE 1" = 1'-0"

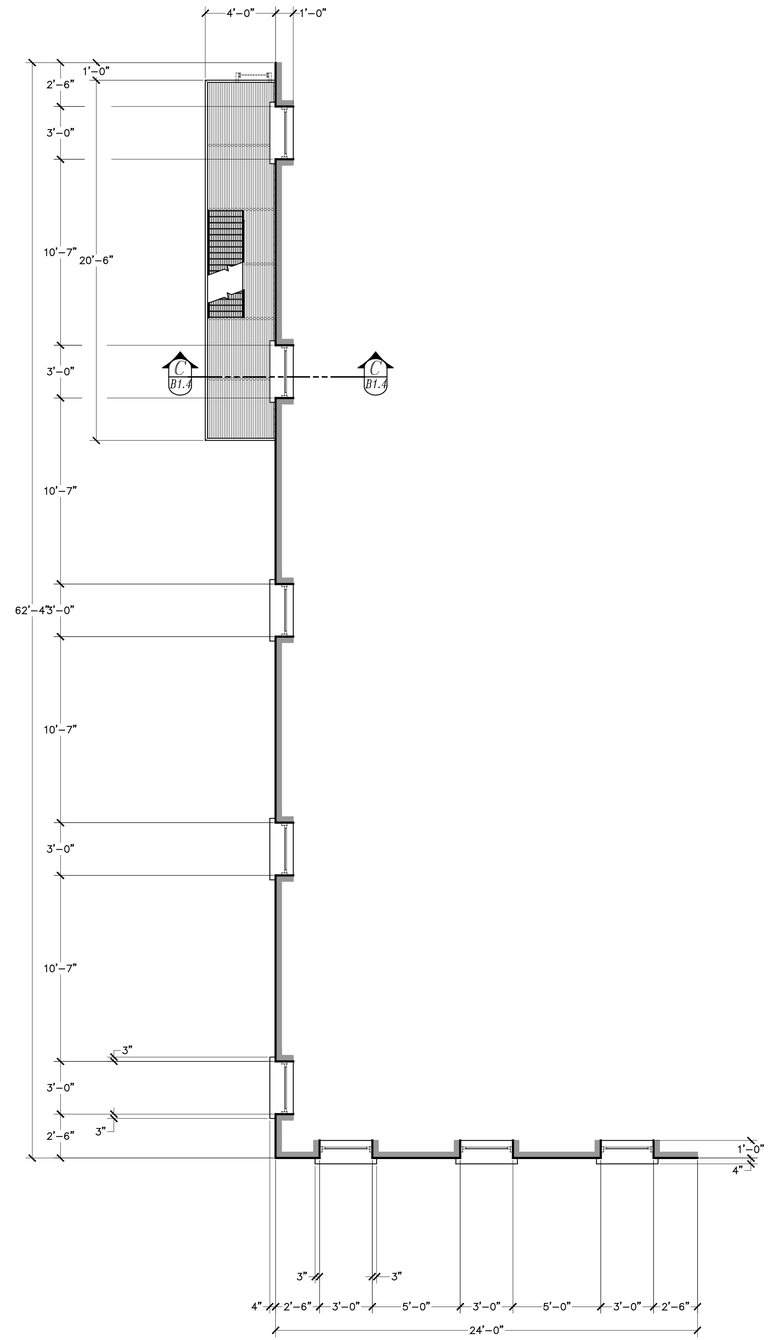

FLOORS 3 -5 PLAN

SCALE 1/4" = 1'-0"

DIRECTOR: STEVE "SPAZ" WILLIAMS

PRODUCER: CLINT GOLDMAN

PRODUCTION DESIGN: CHRIS FARMER

The Nigel Project

Nigel Productions
255 KANSAS STREET
SAN FRANCISCO, CA 94103
415-255-4666
415-255-9380 FAX

© Copyright 2003 Nigel Productions, Inc. Unpublished Work. Trade Secrets Apply. Not to be Reproduced or Disclosed Without Permission.

REVISIONS

DATE	DESCRIPTION

SCALE: SEE PLAN

DATE: 2003 JUNE 2

DRAWN BY: S. SAYLOR

DRAWING TITLE:

BUILDING #1

3–5 FLOOR PLAN

WINDOW DETAIL #2

WORLD

MANHATTAN

ENVIR. CODE #

202 SIDE STREET

SHEET #

B1.2