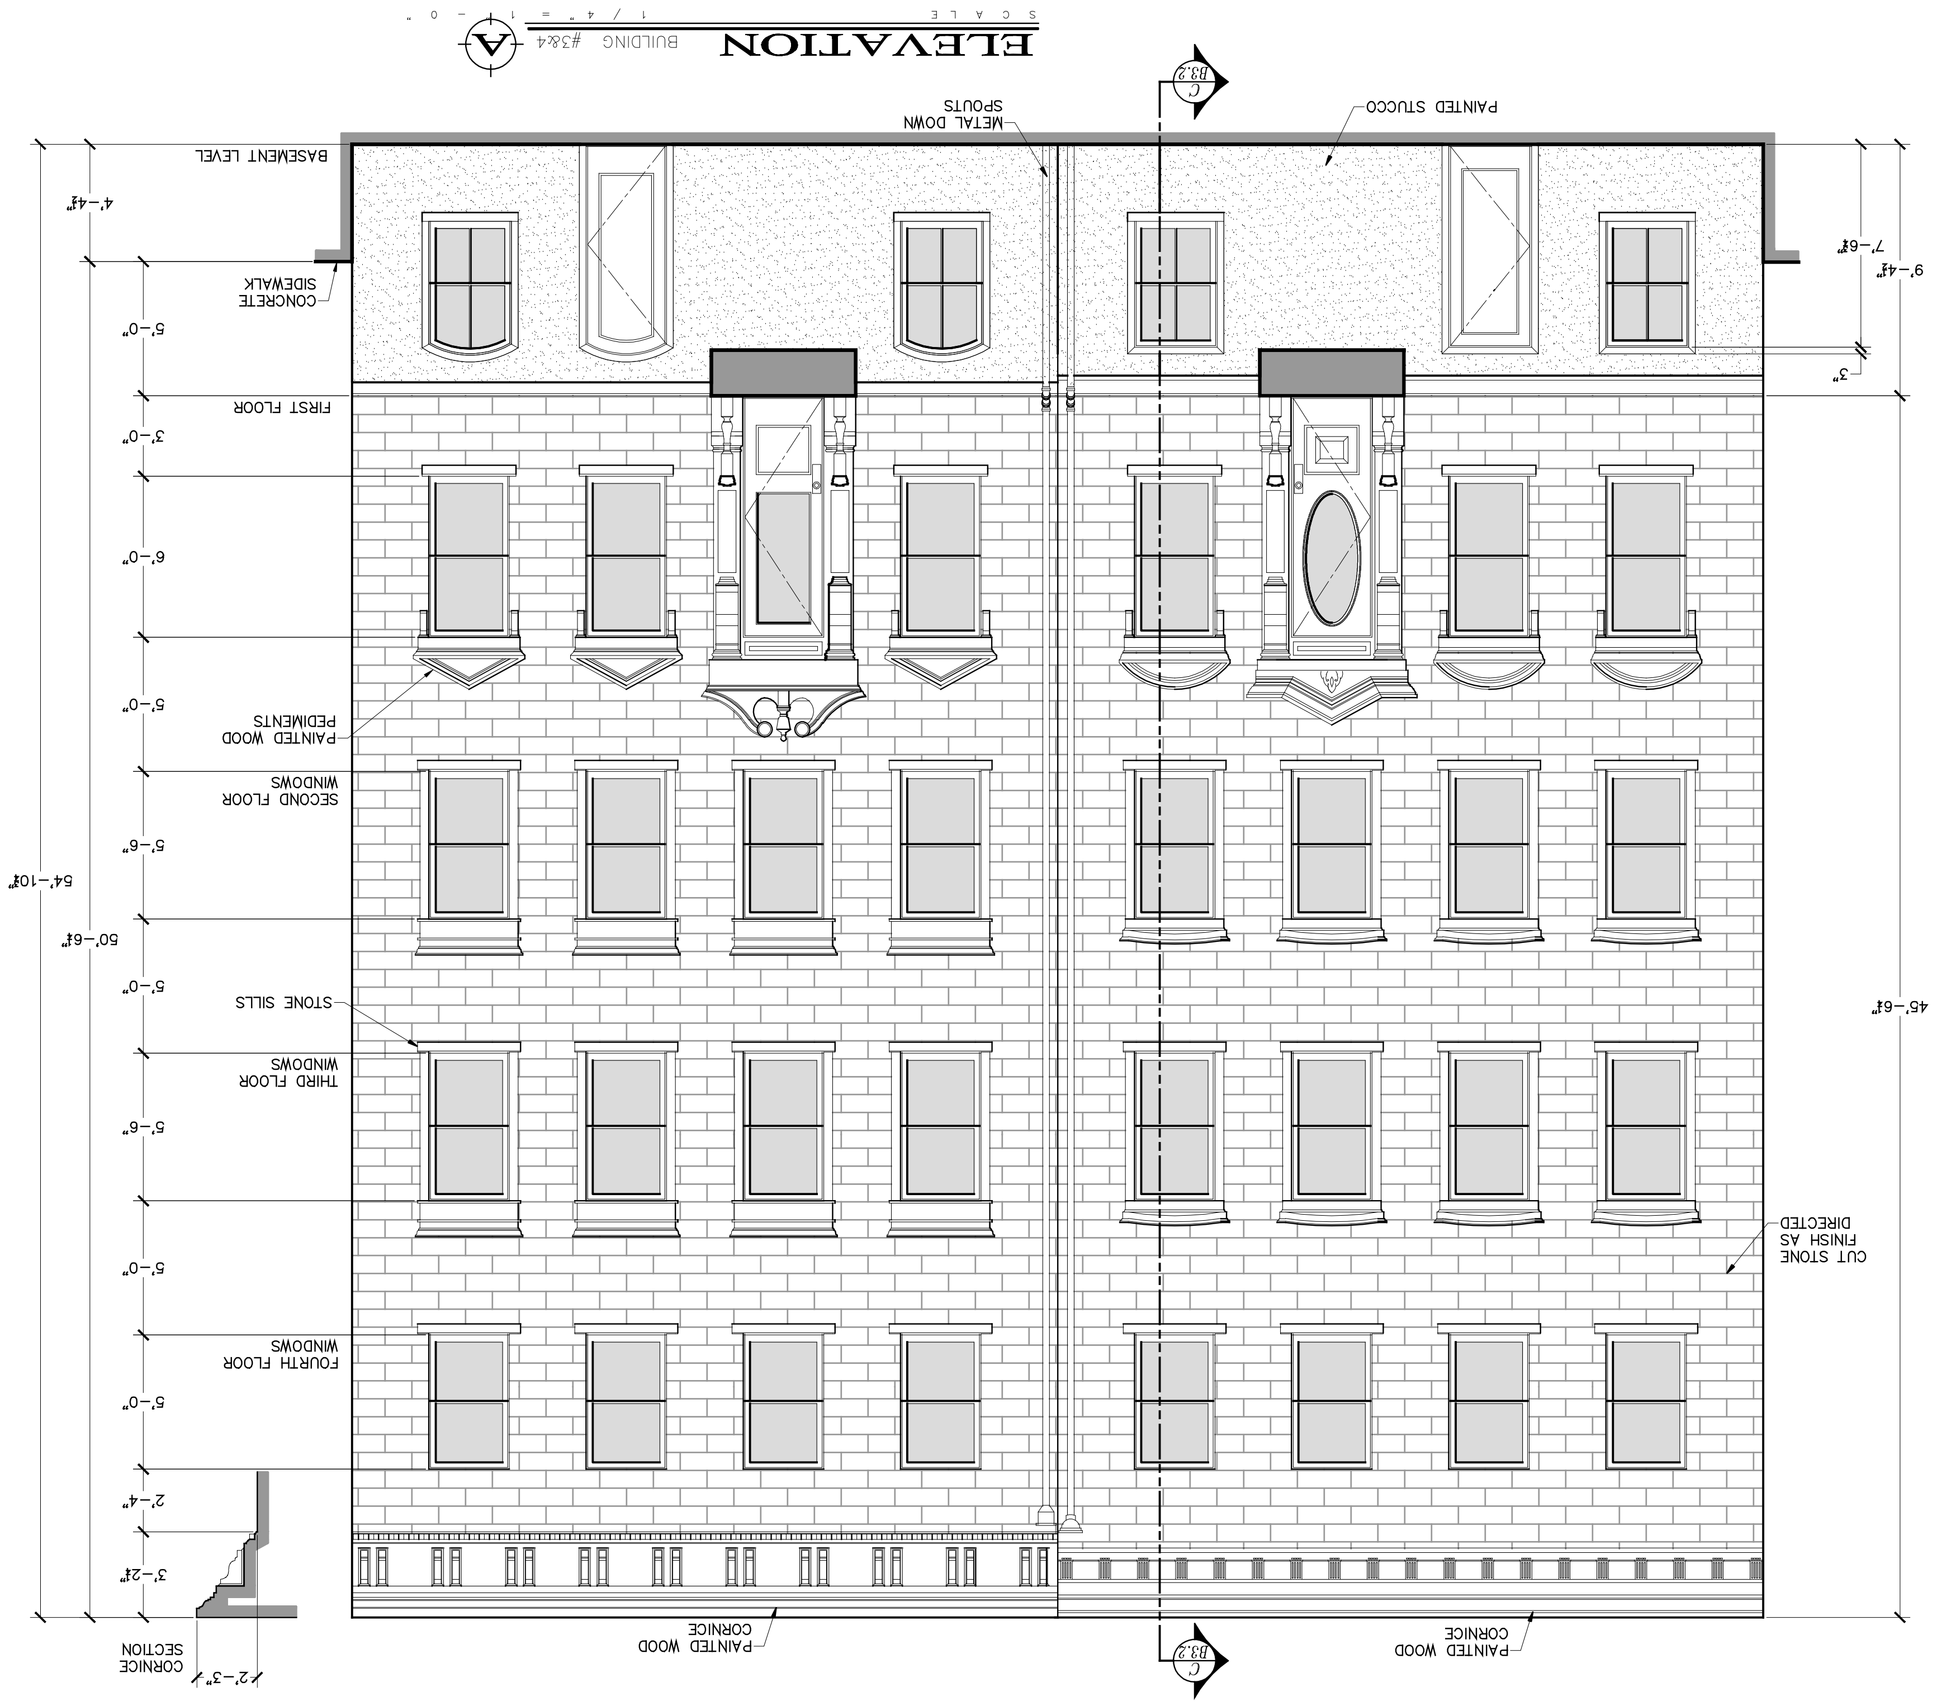
ELEVATION
A
BUILDING #3&4
SCALE 1/4" = 1'-0"
C
B.2
PAINTED STUCCO
METAL DOWN SPOUTS
BASEMENT LEVEL
CONCRETE SIDEWALK
FIRST FLOOR
PAINTED WOOD PEDIMENTS
SECOND FLOOR WINDOWS
STONE SILLS
THIRD FLOOR WINDOWS
FOURTH FLOOR WINDOWS
CUT STONE FINISH AS DIRECTED
PAINTED WOOD CORNICE
CORNICE SECTION
4'-4½"
9'-4½"
7'-6½"
3"
45'-6½"
50'-6½"
54'-10½"
2'-4"
3'-2½"
2'-3½"

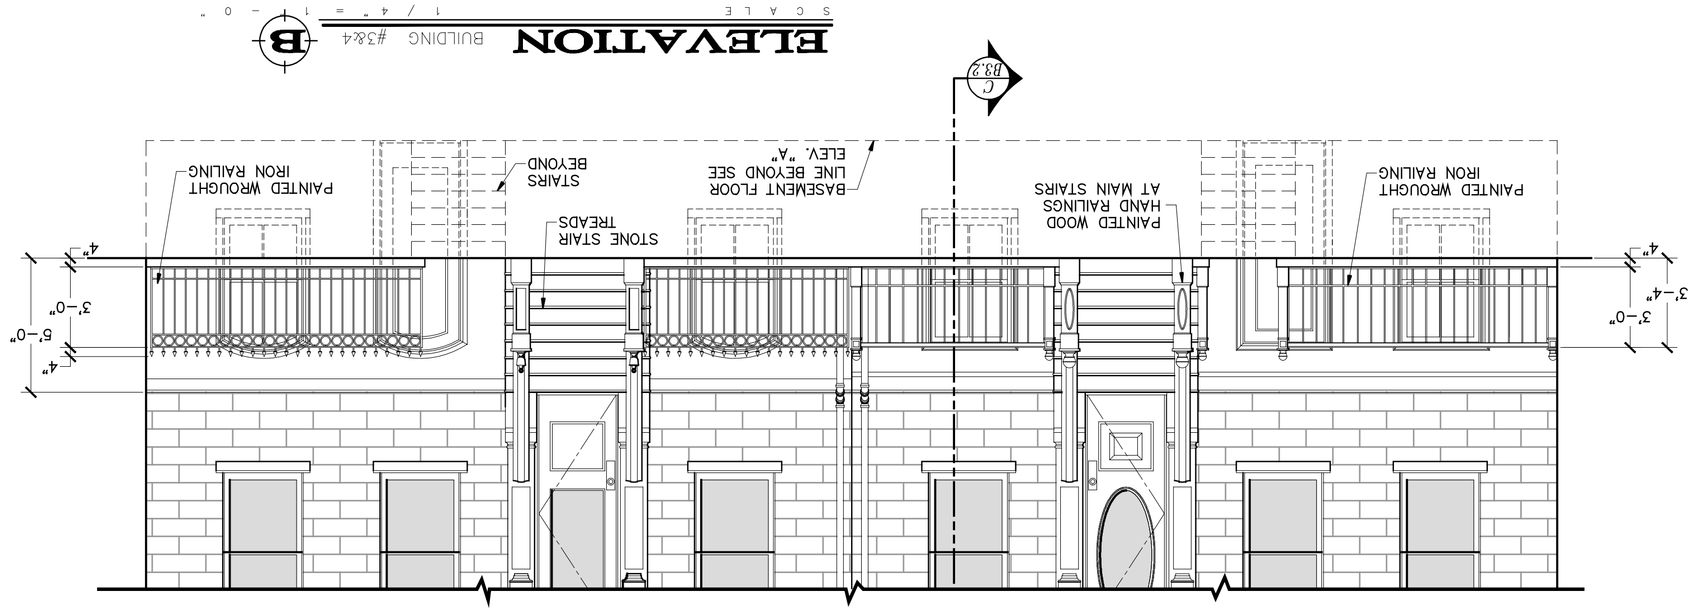
ELEVATION
B
BUILDING #3&4
SCALE 1/4" = 1'-0"
C
B.2
PAINTED WROUGHT IRON RAILING
PAINTED WOOD HAND RAILINGS AT MAIN STAIRS
BASEMENT FLOOR LINE BEYOND SEE ELEV. "A"
STONE STAIR TREADS
STAIRS BEYOND
PAINTED WROUGHT IRON RAILING
4"
3'-0"
5'-0"
3'-4"

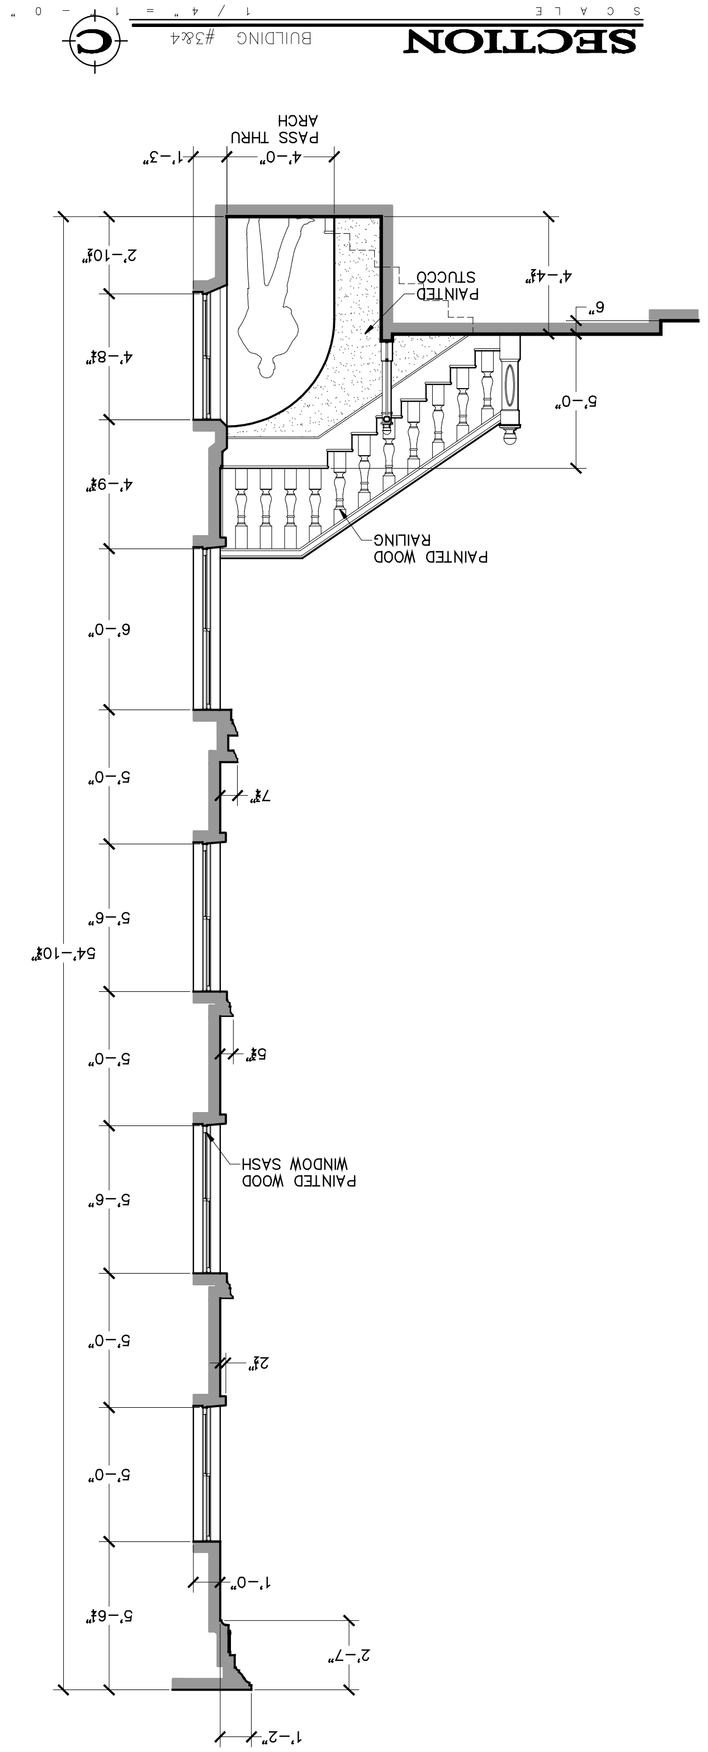
SECTION
C
BUILDING #3&4
SCALE 1/4" = 1'-0"
PAINTED WOOD RAILING
PAINTED STUCCO
PASS THRU ARCH
PAINTED WOOD WINDOW SASH
6"
4'-4½"
2'-10½"
4'-8½"
4'-9½"
6'-0"
5'-0"
7½"
5'-6"
54'-10½"
5½"
2½"
1'-0"
5'-6½"
2'-7"
1'-2"
4'-0"
1'-3"